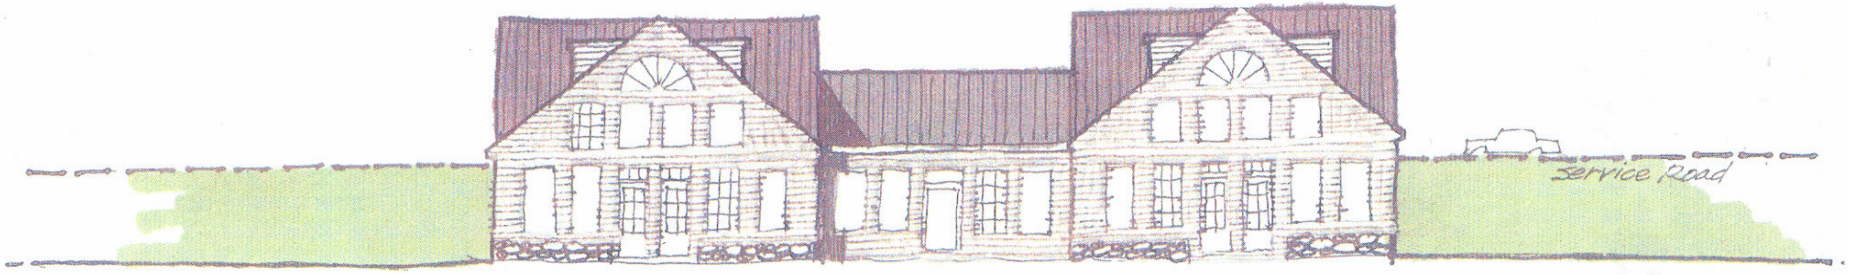

Elevation along Simsbury Rd.
(one of 2-3 units that may be possible)

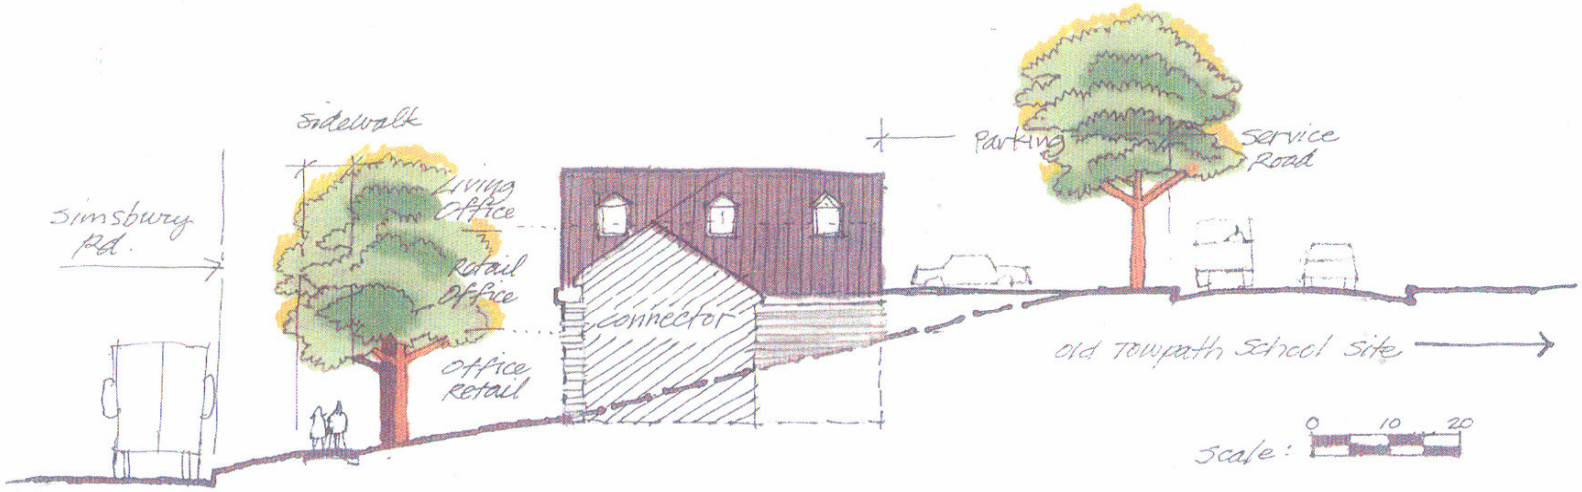

Mixed-Use Study for former Towpath site

Sketch 8