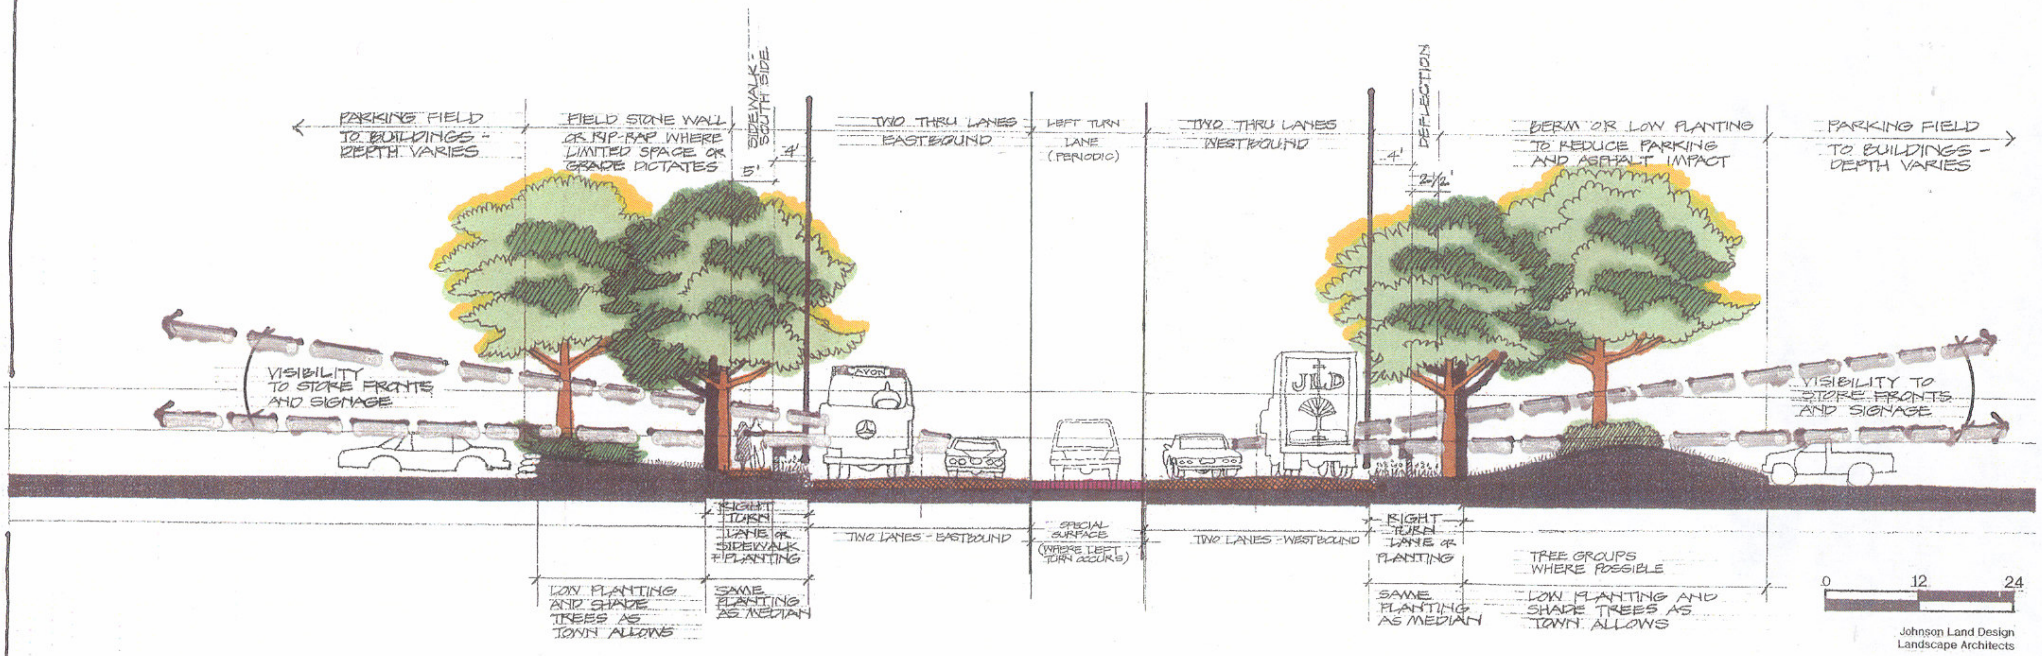

East Main St. Cross Section

(Farmington River to Darling Drive)

Town of Avon, CT

Sketch 3

East Main Street Recommendation