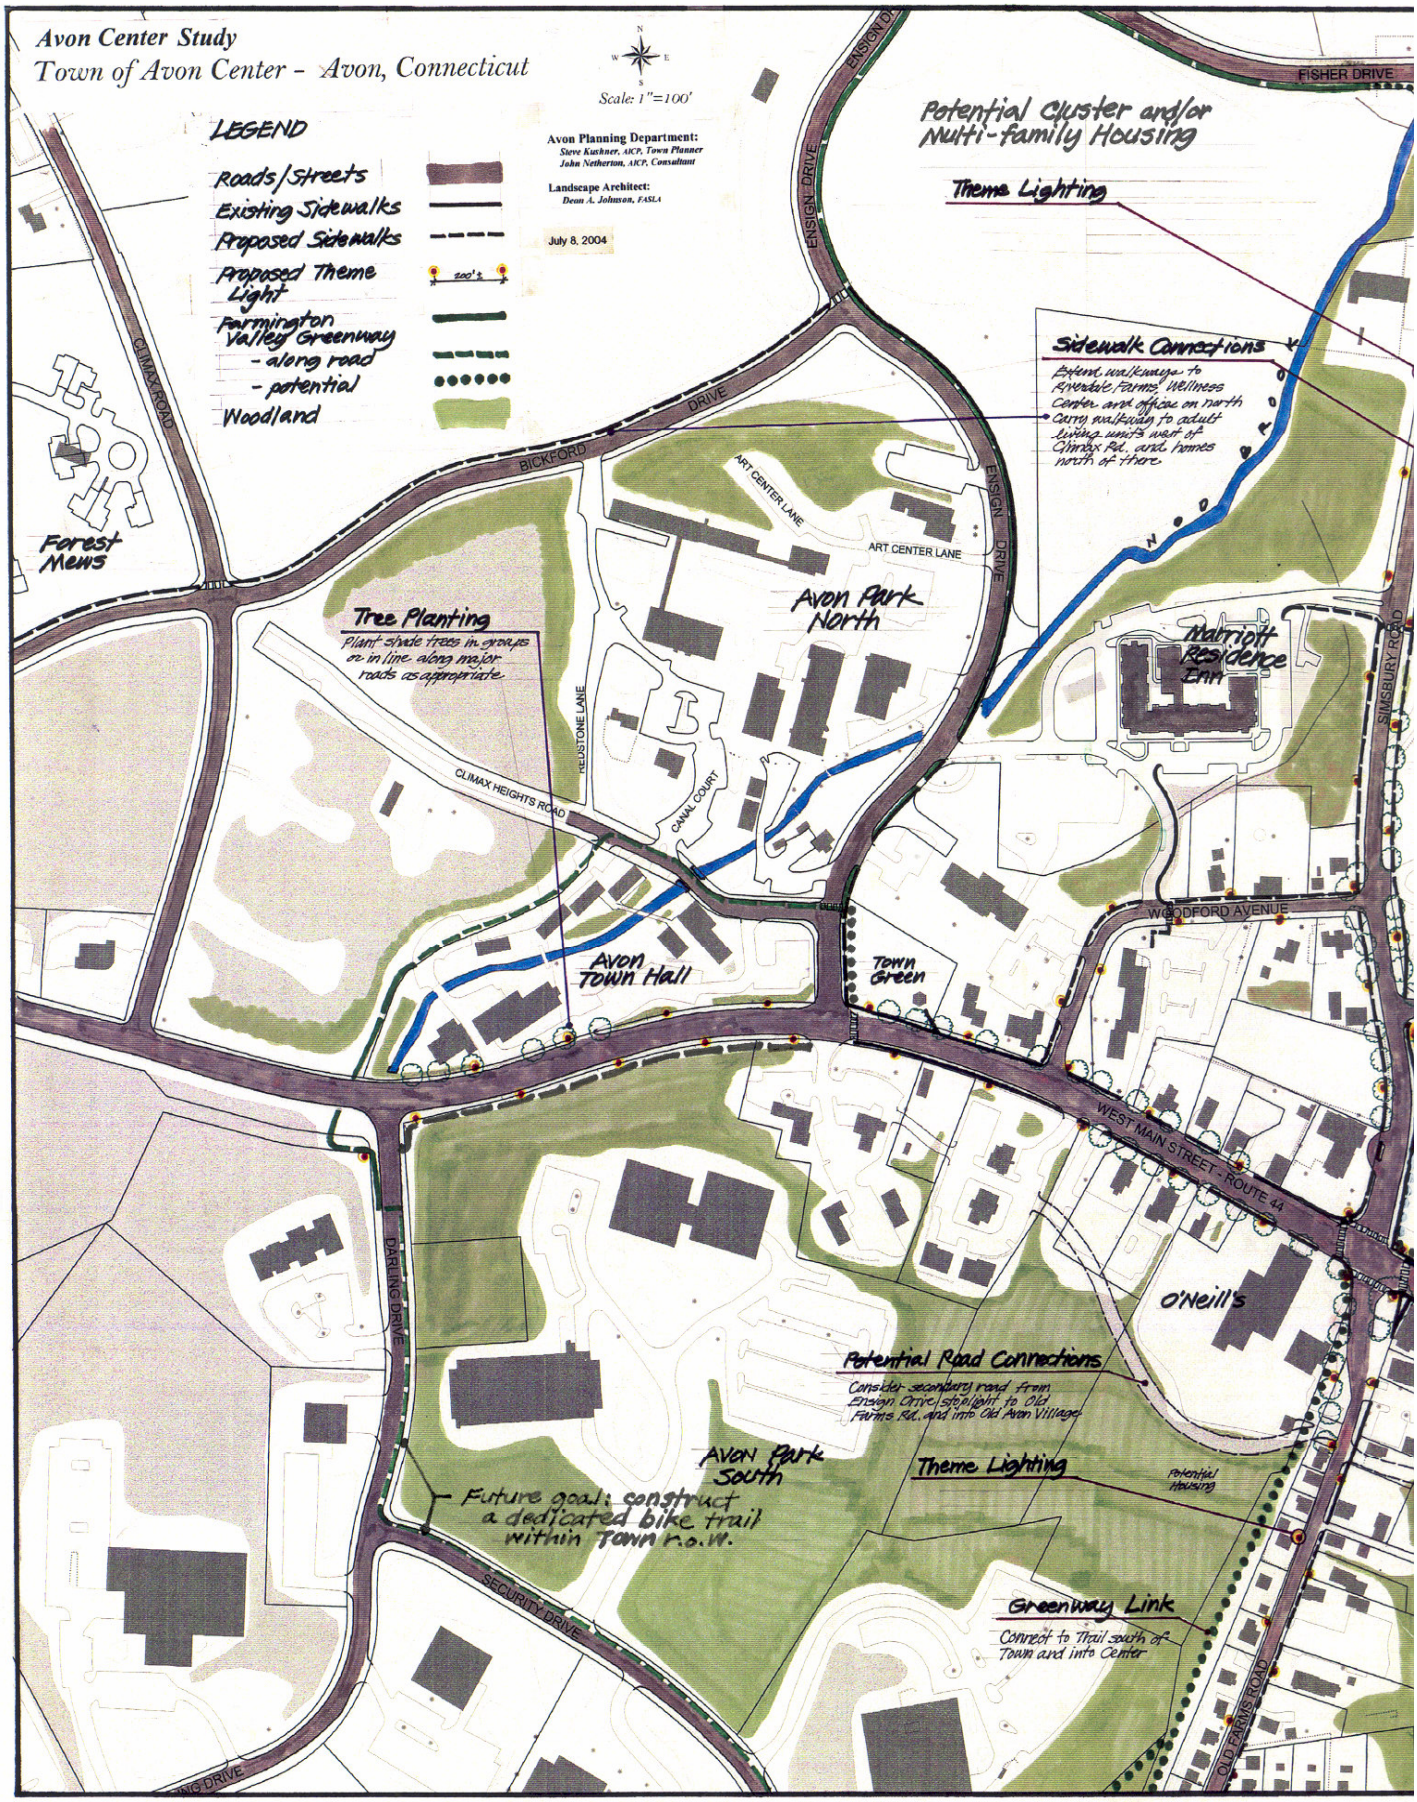
Avon Center Study
Town of Avon Center - Avon, Connecticut
Scale: 1"=100'
Avon Planning Department:
Steve Kushner, AICP, Town Planner
John Netherton, AICP, Consultant
Landscape Architect:
Dean A. Johnson, FASLA
July 8, 2004
LEGEND
Roads/Streets
Existing Sidewalks
Proposed Sidewalks
Proposed Theme Light
Farmington Valley Greenway
- along road
- potential
Woodland
Potential Cluster and/or Multi-family Housing
Theme Lighting
Sidewalk Connections
Extend walkways to Riverdale Farms, Wellness Center and offices on north
Carry walkways to adult living units west of Christy Rd. and homes north of there
Forest Mews
Tree Planting
Plant shade trees in groups or in line along major roads as appropriate
Avon Park North
Marriott Residence Inn
Avon Town Hall
Town Green
O'Neill's
Potential Road Connections
Consider secondary road from Ensign Drive/stoplight to Old Farms Rd. and into Old Avon Village
Avon Park South
Theme Lighting
Potential Housing
Future goal: construct a dedicated bike trail within Town r.o.w.
Greenway Link
Connect to Trail south of Town and into Center
CLIMAX ROAD
BICKFORD DRIVE
ENSIGN DRIVE
FISHER DRIVE
ART CENTER LANE
KELSTONE LANE
CLIMAX HEIGHTS ROAD
CANAL COURT
WOODFORD AVENUE
SIMSBURY ROAD
WEST MAIN STREET - ROUTE 44
DARLING DRIVE
SECURITY DRIVE
OLD FARMS ROAD

Avon Cen